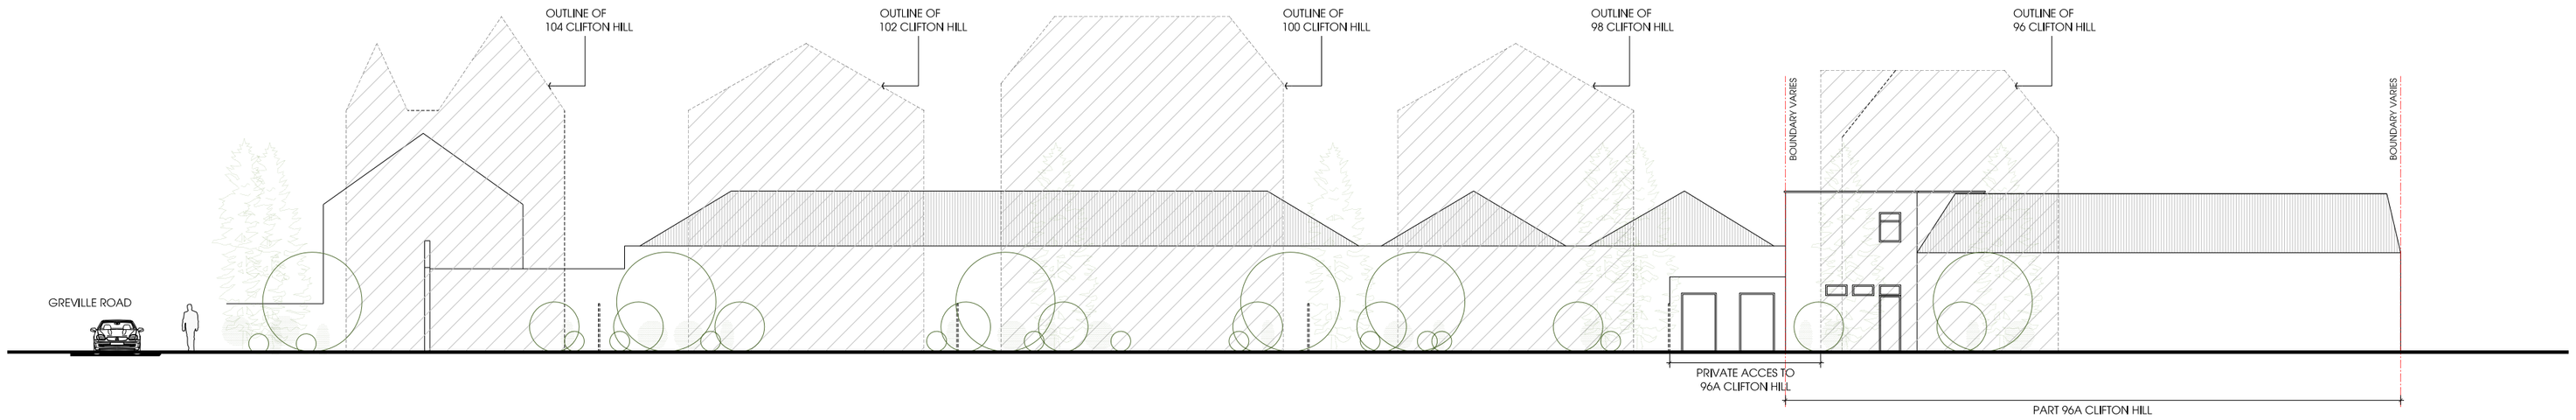

SCALE 1:200
0 2000 4000 10000

07 ELEVATION FROM CLIFTON HILL
1 : 200

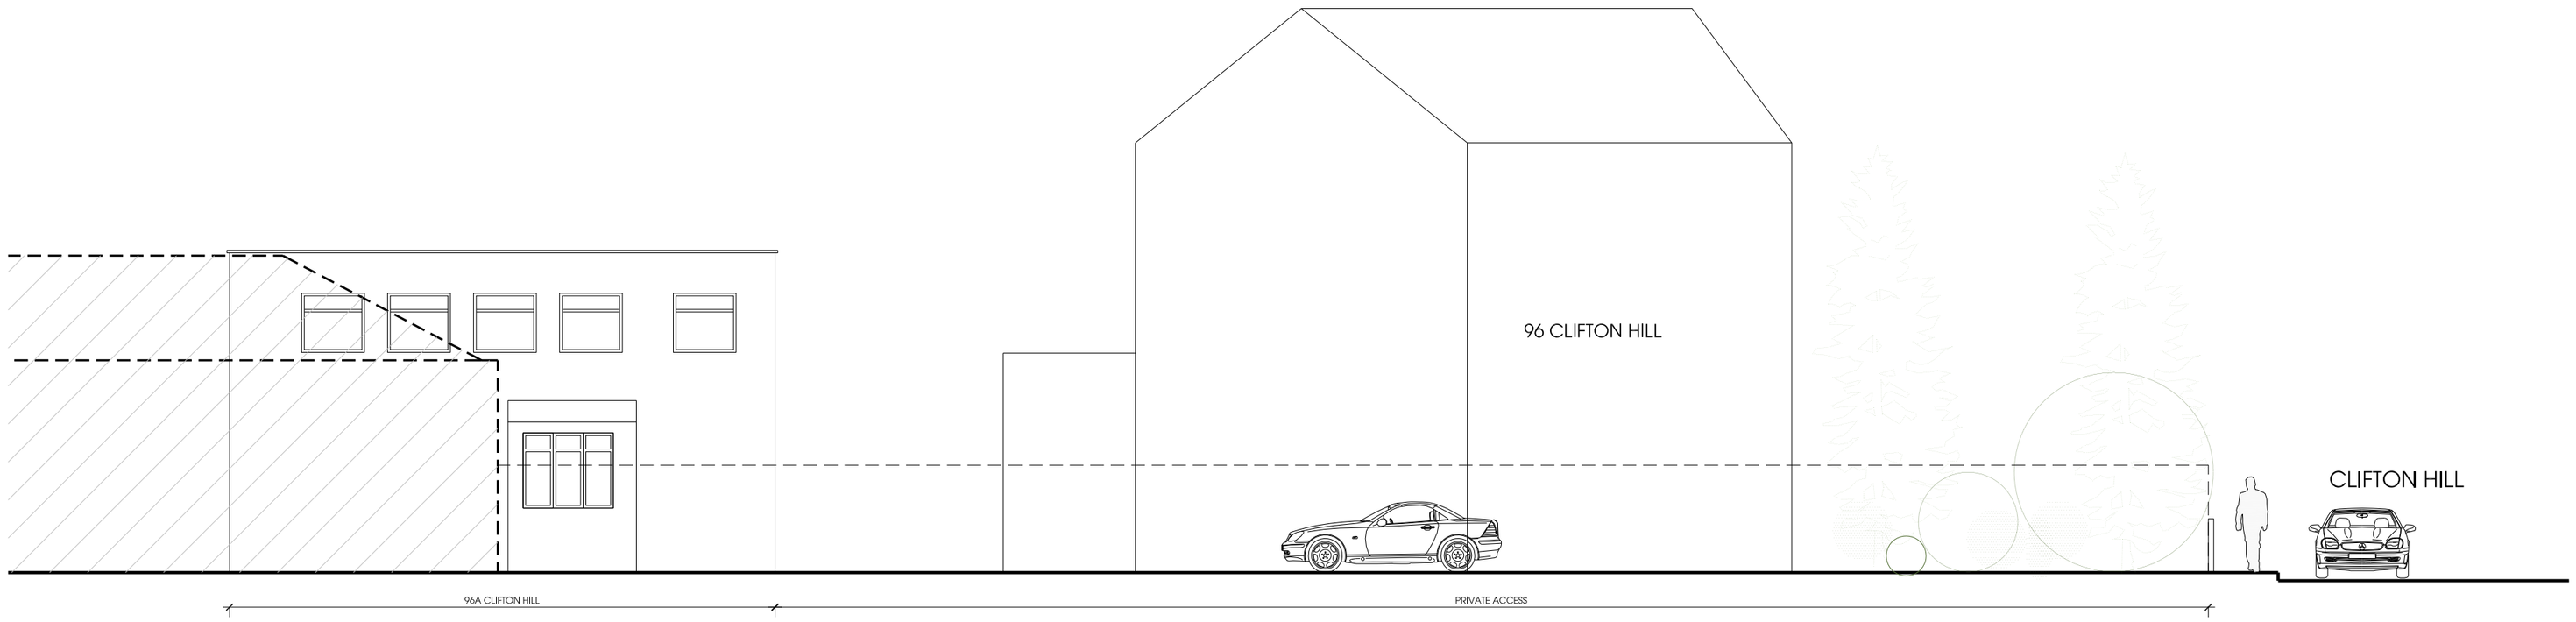

SCALE 1:100
0 1000 2000 5000

08 SECTIONAL ELEVATION ALONG DRIVEWAY ACCESS
1 : 100

rS DESIGNS
187 Carlton Avenue East, Wembley HA9 8QB
tel: 0203 3710259 mob:07957 444257
email: info@rsdes.com web: www.rsdes.com

NOTES:
THE CONTRACTORS ARE TO CHECK ALL DIMENSIONS, DRAIN RUNS AND GENERAL CONDITIONS ON THE SITE BEFORE WORKS COMMENCE, AND INFORM R S DESIGNS IMMEDIATELY UPON DISCOVERY OF ANY ERRORS, OMISSIONS OR DISCREPANCIES. ALL WORKS ARE TO BE CARRIED OUT IN ACCORDANCE WITH CURRENT BUILDING REGULATIONS, BRITISH STANDARDS, CODE OF PRACTICE AND LOCAL AUTHORITY REQUIREMENTS. DO NOT SCALE FROM THIS DRAWING WITHOUT FIRST OBTAINING WRITTEN AUTHORISATION FROM R S DESIGNS.

THIS DRAWING IS THE PROPERTY OF RS DESIGNS AND IS ISSUED ON THE CONDITION THAT IT IS NOT REPRODUCED, DISCLOSED OR COPIED TO ANY UNAUTHORISED PERSON IN WHOLE OR PART WITHOUT PRIOR WRITTEN CONSENT.

REV:	DATE:	DESCRIPTION:

CLIENT:
DICTATE IT

PROJECT:
PART 96A CIFTON HILL
LONDON
NW8 0JT

TITLE:
ELEVATIONS

SCALE:	DATE:	DRAWN BY:
1:100 / 200 @ A2	APRIL 2014	S. PATEL

FILE:	DRAWING No:	REVISION:
RSD2190	/ 005 /	-

ISSUE:
PLANNING